

MONUMENT RECORD
State of Indiana - County of Monroe

Section: 27

Township: 8 North

Range: 1 West


Corner ID: Per Q-17

Monument Description & Remarks: Brass Spike & Plate (set) in the intersection of Harrell Road and Schacht Road.

References On File: Michael W. Friley recovery tie drawing, Per Q-17 (1994); Steven V. Farkas recovery tie drawing, Per Q-17 and Eric L. Deckard recovery tie drawing, Per Q-17 (2004), on file in Surveyor Office

RECOVERY TIE DRAWING

Field Book 46 Page No. 50

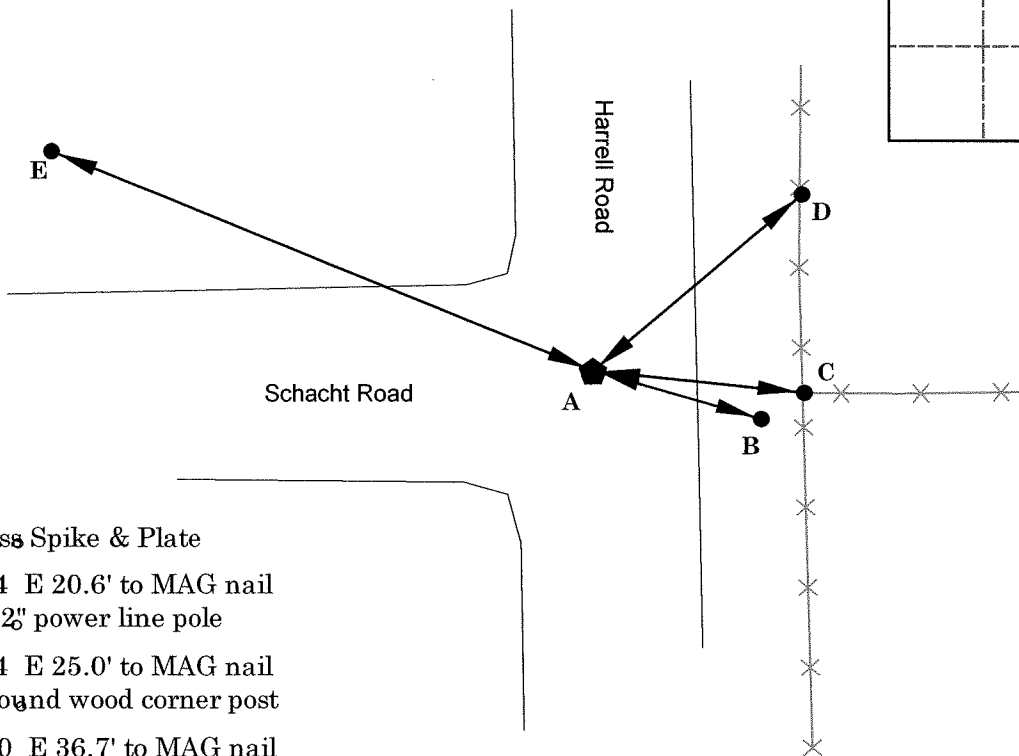

A - Brass Spike & Plate

B - S 74 E 20.6' to MAG nail
in 12" power line pole

C - S 84 E 25.0' to MAG nail
in round wood corner post

D - N 50 E 36.7' to MAG nail
in round wood post

E - N 68 W 68.6' to MAG nail
in 24" Ash Tree

State Plane Coordinate (NAD 83 Survey Feet, Indiana West Zone)-

Northing: 1405953.020 Northing: 3118701.884


Not To Scale
Compass Bearing Magnetic North



I, Kevin P. Enright, Monroe County Surveyor, hereby certify that this document was prepared in the direction in accordance with the provisions of section 36-2-12-31 of the Indiana Code; and the above data is given under my hand and seal this 20th day of August, 2012.

Administered by the Monroe County Surveyor Review Board

11-20-2012

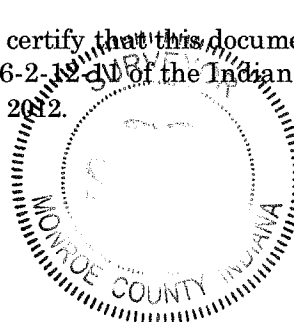


MONUMENT RECORD

STATE OF INDIANA~COUNTY OF MONROE

Section: 27, Township: 8 NORTH, Range: 1 WEST,


Monument Description & Remarks: R.R. SPIKE 4" BELOW GRADE
IN CENTERLINE HARRELL & SCHACHT

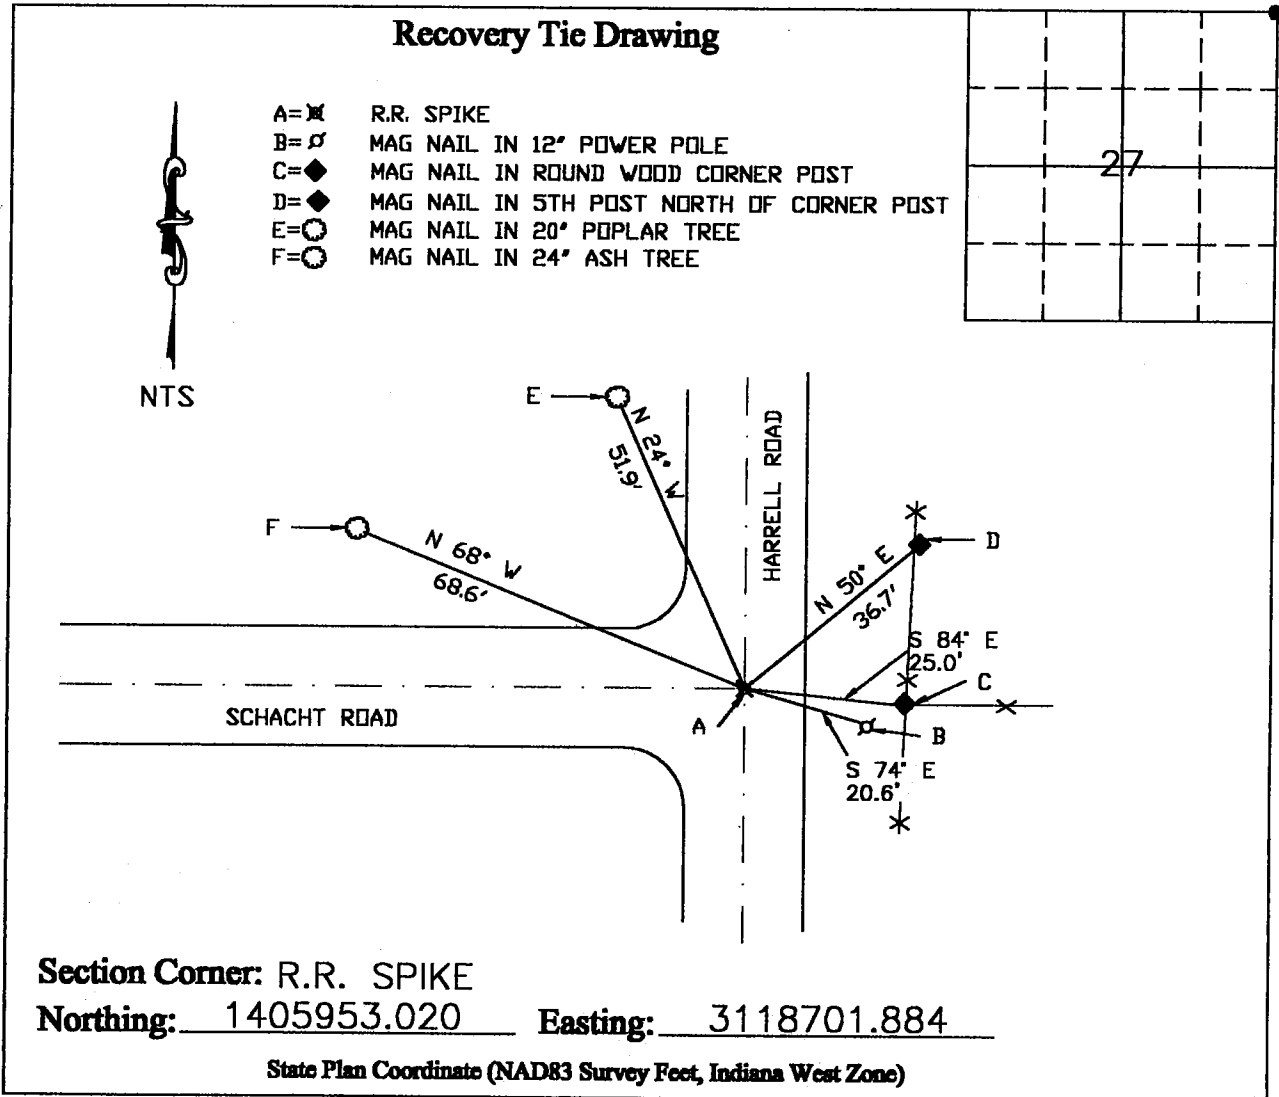

I, Eric Lee Deckard, here by certify that this document was prepared under my direction in accordance with the provisions of Section 17-3-64-4 through 17-3-64-8 of the Indiana Code, being Acts of 1965, Chapter 319; this 9th day of NOVEMBER, 2004 A.D.


Completed by Steven V. Farkas, Monroe County Surveyor

Eric Lee Deckard
 Indiana Registered Land Surveyor No. LS 29900012

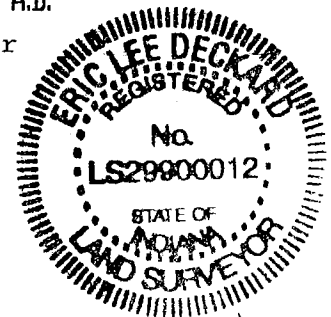

MONUMENT RECORD

STATE OF INDIANA ~ COUNTY OF MONROE

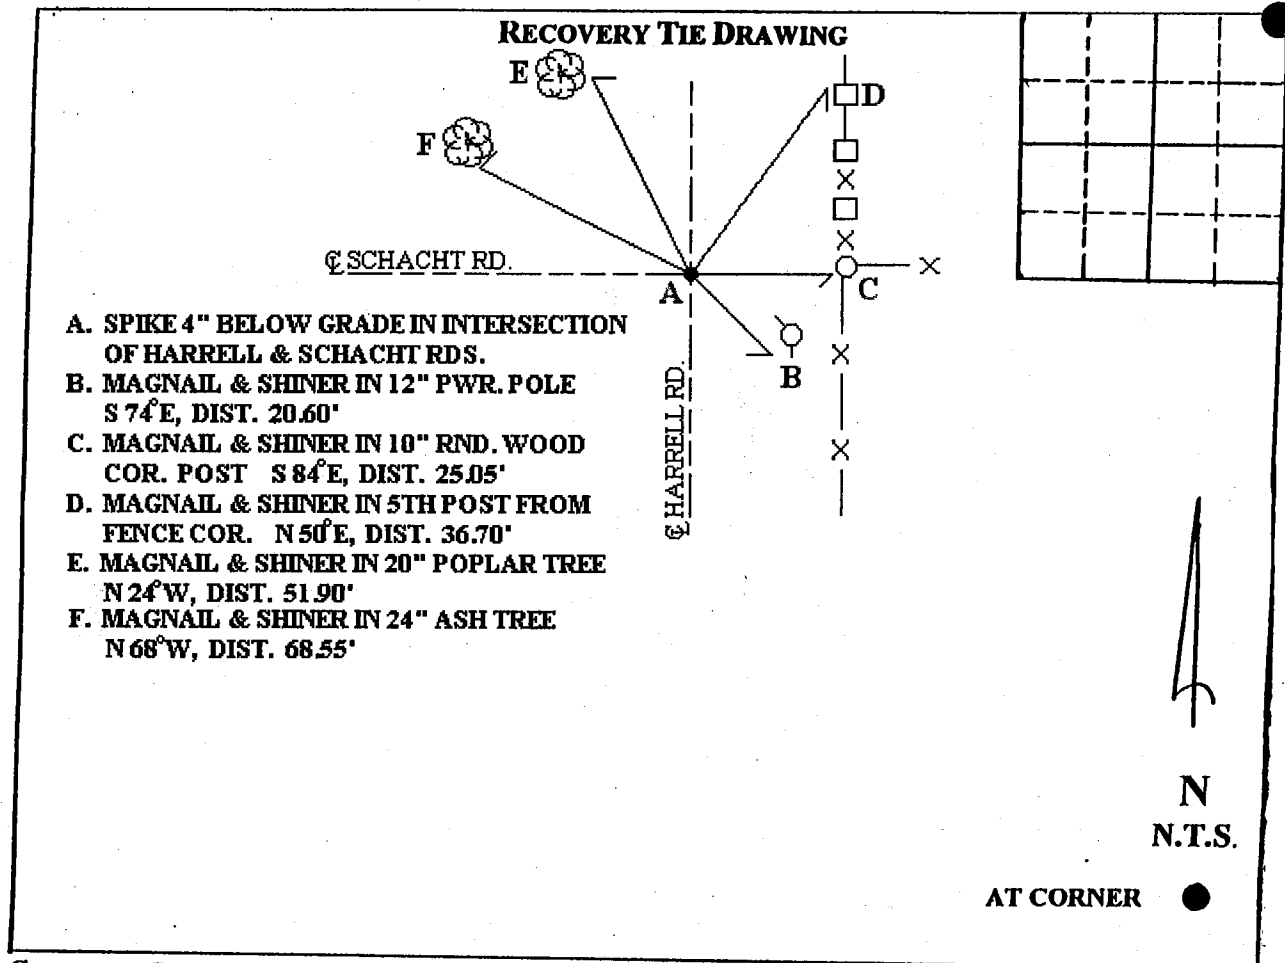SECTION 27, TOWNSHIP 8 NORTH, RANGE 1 WESTMONUMENT DESCRIPTION & REMARKS: SPIKE 4" BELOW GRADE IN INTERSECTION
MARKING THE NORTH EAST CORNER OF SECTION 27.

STATE OF INDIANA

COUNTY OF MONROE

I, STEVEN V. FARKAS, HEREBY CERTIFY THAT THIS DOCUMENT WAS PREPARED UNDER MY DIRECTION IN ACCORDANCE WITH THE PROVISIONS OF SECTION 17-3-64-4 THROUGH 17-3-64-8 OF THE INDIANA CODE, BEING ACTS OF 1965, CHAPTER 319; AND THE ABOVE DATA IS GIVEN UNDER MY HAND AND SEAL THIS DAY OF , 200 A.D.

INDIANA REGISTERED LAND SURVEYOR No. OR
UNITED STATES GOVERNMENT AGENCY
TITLEFIELD BOOK: PAGE: DRAFT #: 115

MONUMENT RECORD


Corner I.D. #

Q-17

STATE OF INDIANA - COUNTY OF MONROE

Section Twenty-two (22), Township 8 North, Range 1 West

Monument Description & Remarks: Found masonry nail 3" under pavement at intersection of Harrell Road & Schacht Road. Replaced nail w/Boat Spike.
SE corner of section.

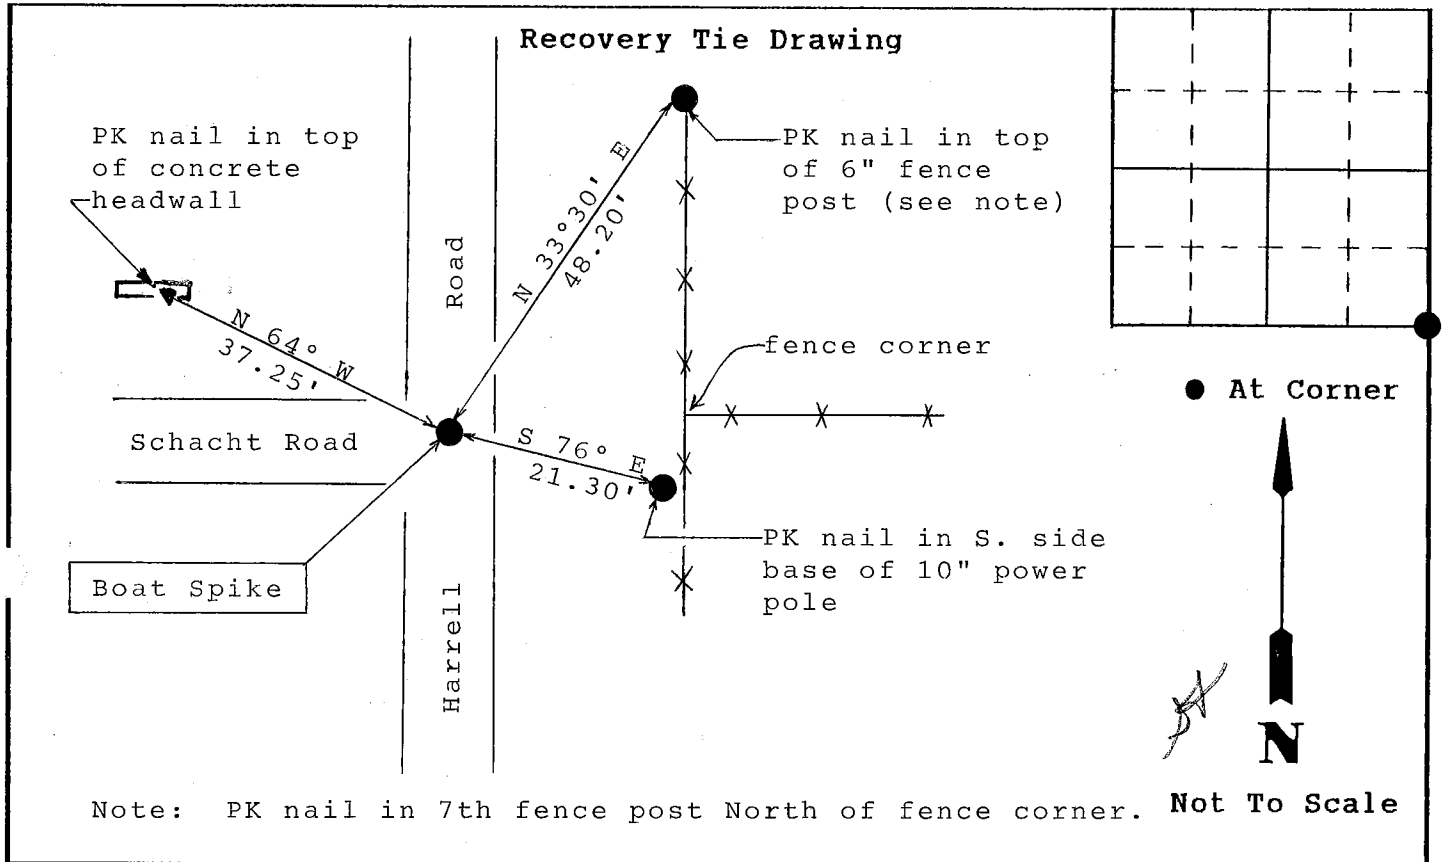

State of Indiana
County of MONROE

I, Michael W. Friley, County Surveyor, hereby certify that this document was prepared under my direction in accordance with the provisions of Section 17-3-64-4 through 17-3-64-8 of the Indiana Code, being Acts of 1965, Chapter 319; and the above data is given under my hand and seal this 12th day of May, 1994 A.D.

Space
Reserved For
Recording
Officer

Indiana Registered Land Surveyor No. _____ or

Monroe County Surveyor's Office
United States Government Agency

Monroe County Surveyor
Title _____

Field Book:

94-01

Page:

18